# 1566946 - 3086905 - MULBERRY TREE COTTAGE, CHAPEL LANE, OLD SODBURY, BS37 6SQ

GTM Go Traffic Management

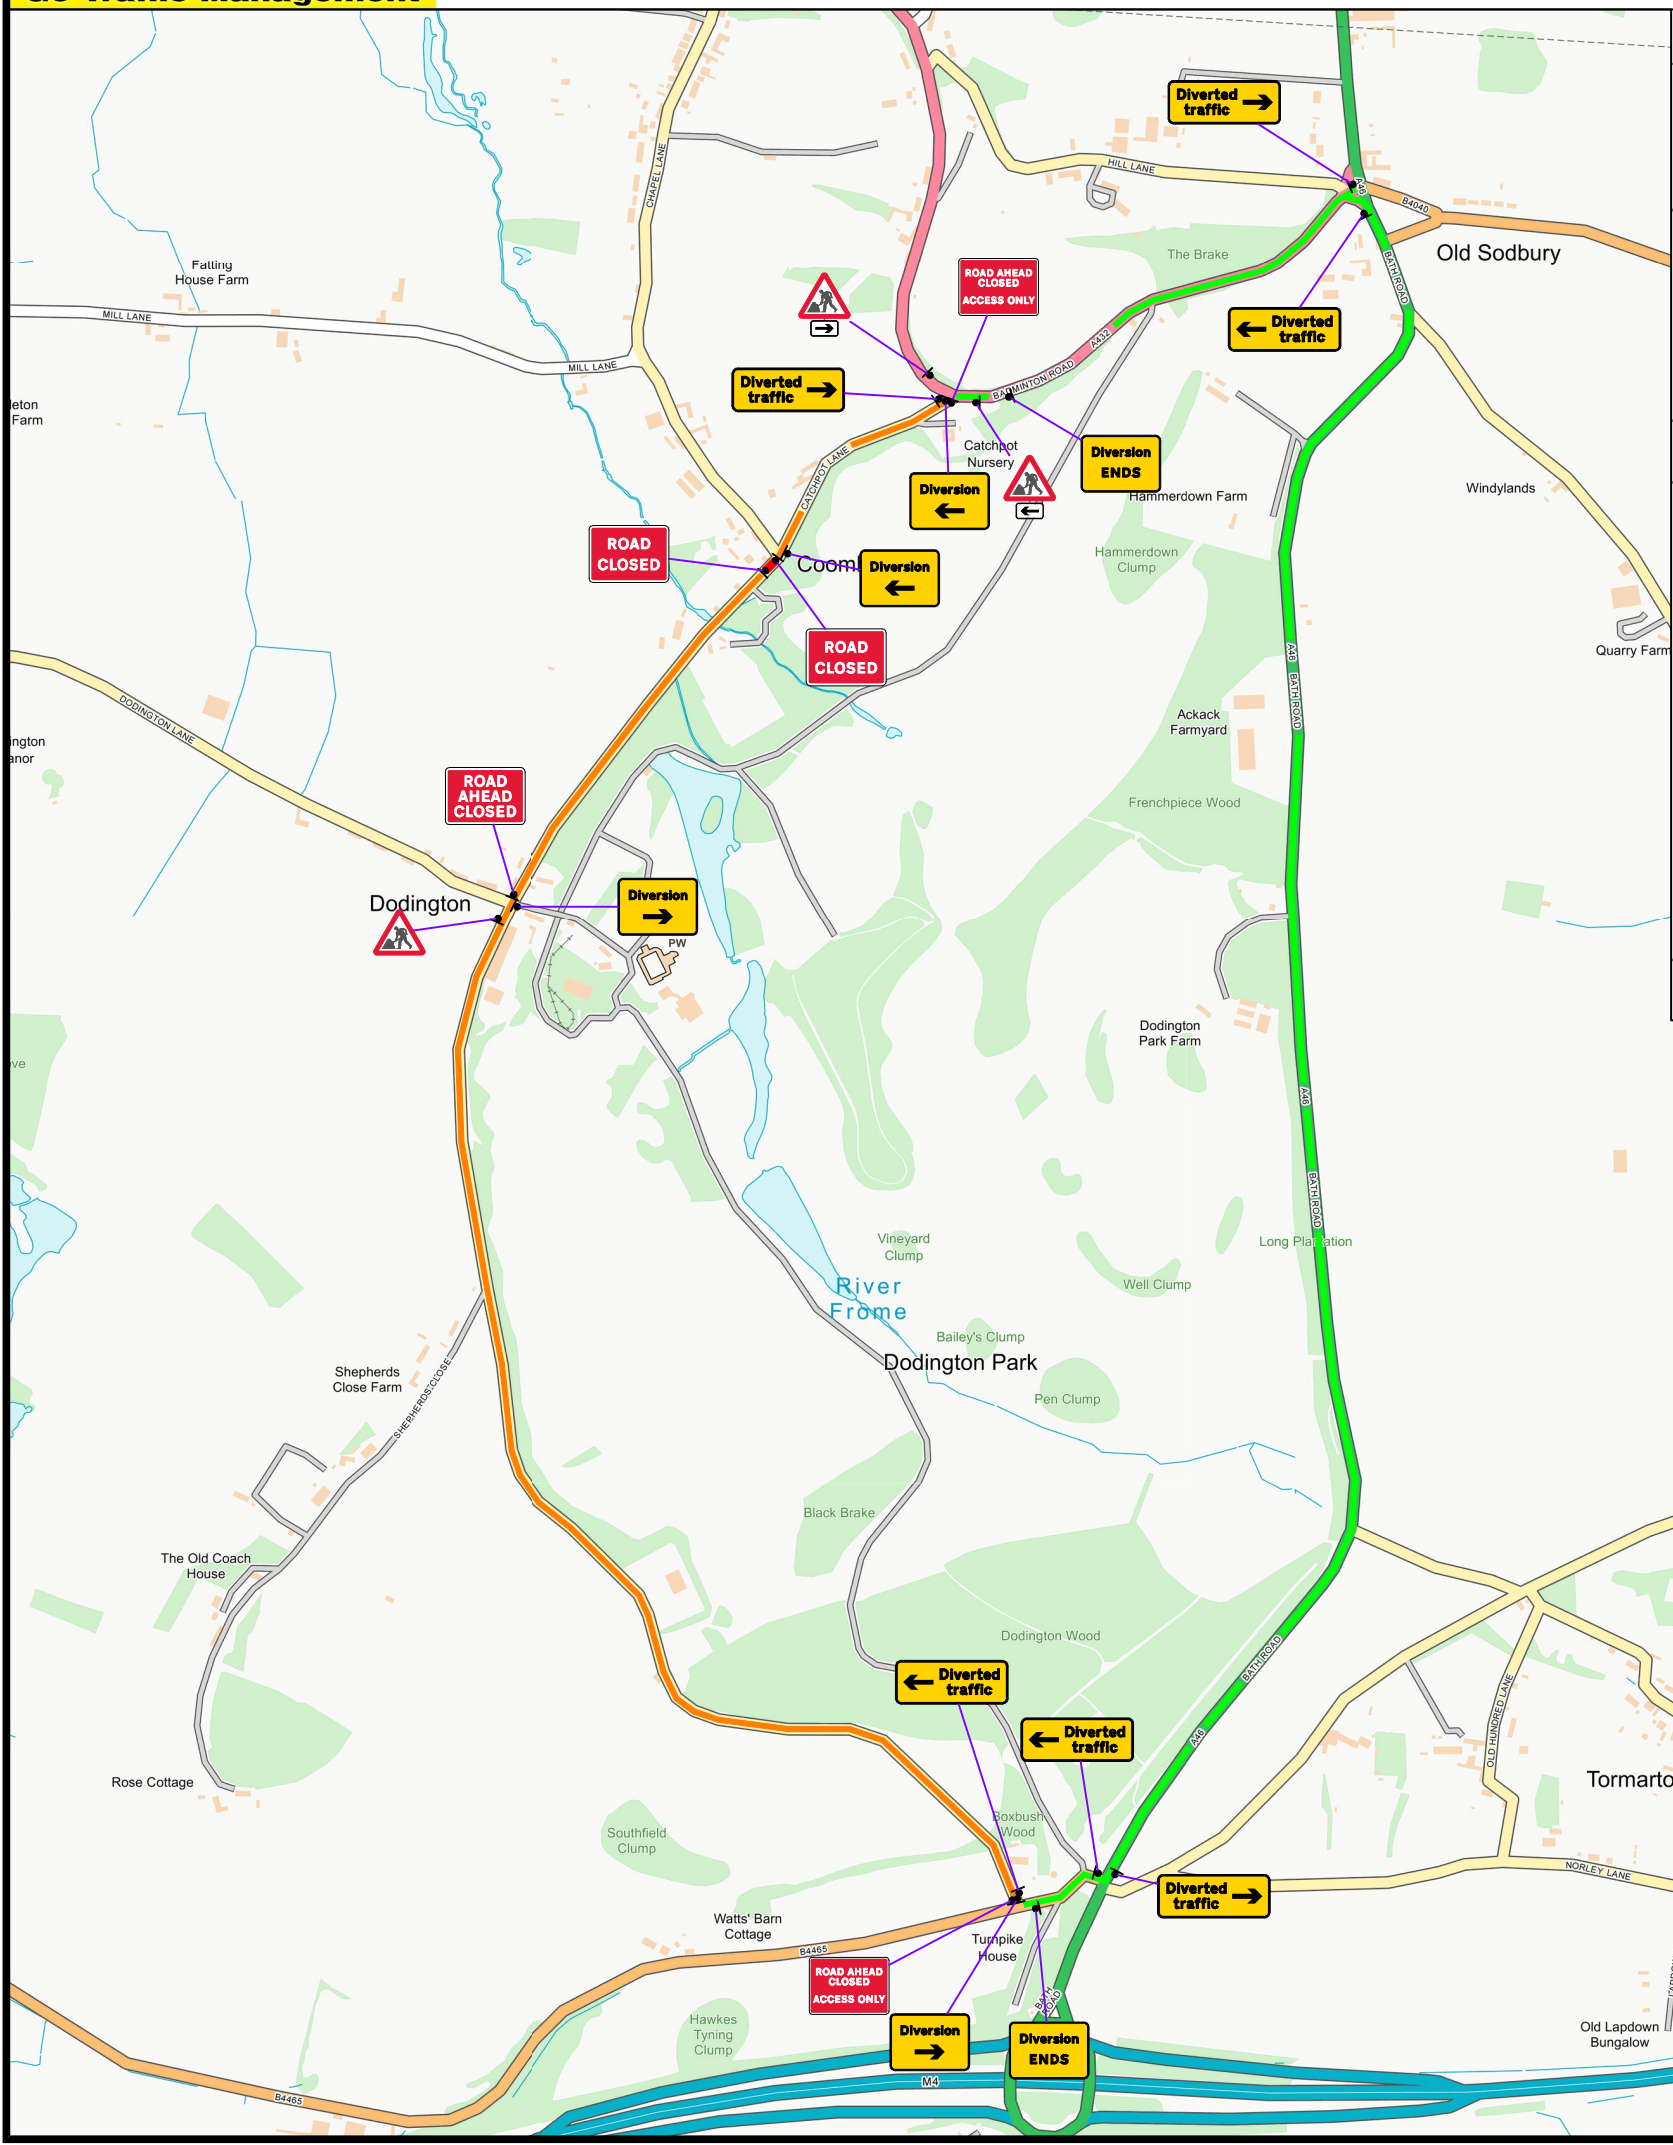


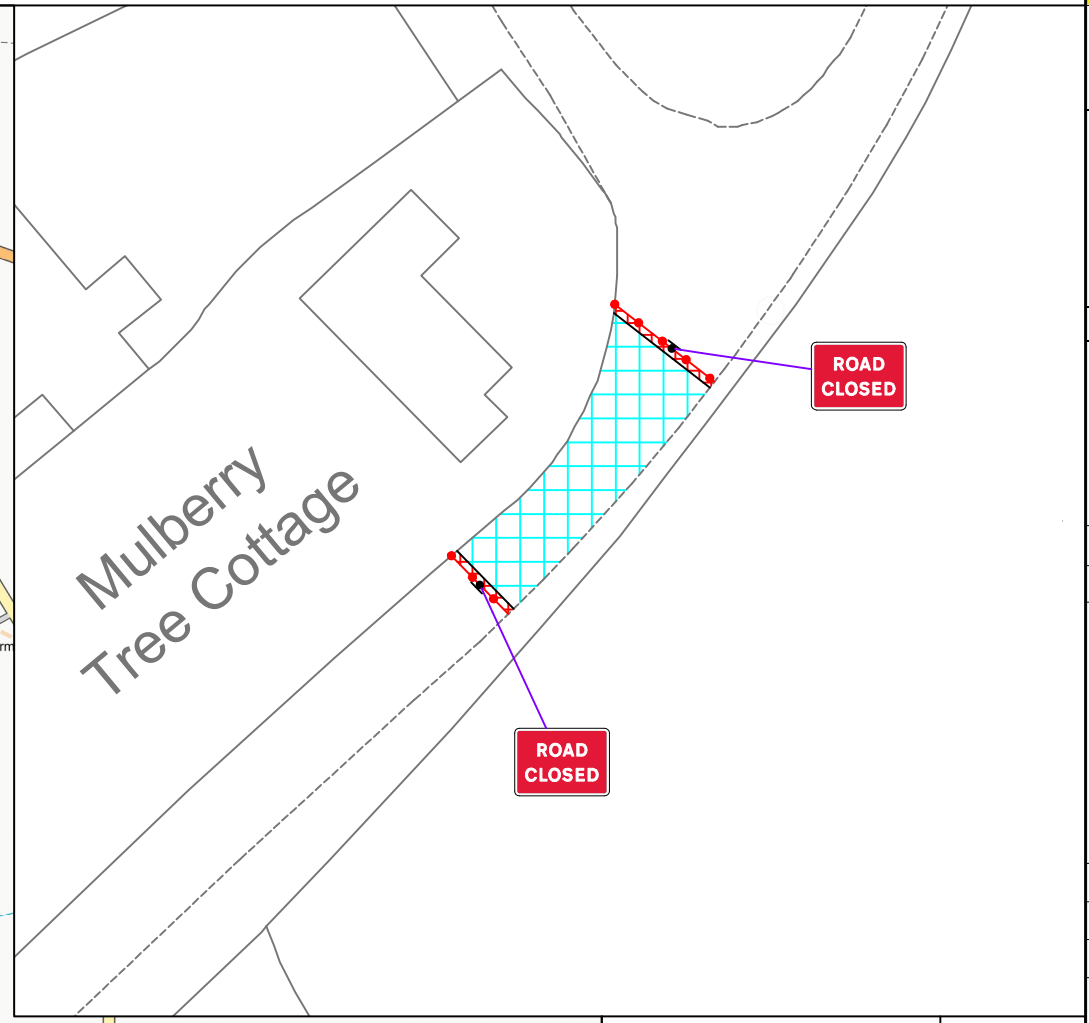


| | |
|---|---|
| Qty: 2 Ref: 13-9<br>Schedule 13 : Temporary Sign | ROAD AHEAD CLOSED ACCESS ONLY |
| Qty: 2 Ref: 2702<br>Start of temporary diversion route | Diversion |
| Qty: 2 Ref: 2702<br>End of temporary diversion route | Diversion ENDS |
| Qty: 2 Ref: 2702<br>Start of temporary diversion route | Diversion |
| Qty: 3 Ref: 2703<br>Direction of temporary diversion route from junction ahead | Diverted traffic |
| Qty: 3 Ref: 2703<br>Direction of temporary diversion route from junction ahead | Diverted traffic |
| Qty: 1 Ref: 573<br>Direction to hazard right | |
| Qty: 1 Ref: 573<br>Direction to hazard left | |
| Qty: 3 Ref: 7001<br>Road works ahead | |
| Qty: 1 Ref: 7010-FP-13-9<br>Nature of temporary hazard ahead - Road Ahead Closed | ROAD AHEAD CLOSED |
| Qty: 2 Ref: 7010-FP-13-9<br>Nature of temporary hazard ahead - Road Closed | ROAD CLOSED |

GTM Go Traffic Management


Head Office: Go Traffic Management,
Chaddock Lane, Worsley, Manchester, M28 1XW

Tel: 0161 351 5370

www.gtm.co.uk



This drawing has been produced for a specific client & project identified below and is not intended for use by any other person or for any other purpose. © Go Traffic Management


Risks

1. Design completed from information provided + google maps desktop risk assessment
2. Cone lamps must be used on all road with a speed limit of 40mph or more.

Notes

1. All signs as per Chapter 8. Distances between cones to be 9m maximum unless otherwise noted.
2. Distances between signs NOT to scale for purpose of clarity.
3. All sign placement subject to available safe working space.
4. The purpose of the Traffic Management Plan is for it to be used only as a guide and all traffic management equipment should be put out according to the "Safety at Street Works and Road Works – Code of Practice", i.e. Red Book & the "Traffic Signs Manual Chapter 8", i.e. Yellow Book.
5. Lane width past the works to be 3.0m maximum, 2.75m desirable minimum and 3.0m absolute minimum.
6. Stop & Go boards must be available and utilised in the event of permanent signal failure in accordance with Code of Practice.
7. Signs must be placed in accordance with TSM and the scheme RAMS pack.

DRAWING INFORMATION:

CLIENT: BRISTOL WATER — It's what we're made of.

DRAWING NUMBER: 1566946.001 RC

WORK ORDER NUMBER: 3086905

DRAWING ADDRESS:

MULBERRY TREE COTTAGE,
CHAPEL LANE,
OLD SODBURY,
BS37 6SQ

DESIGNED DATE: 04/11/2025

DESIGNED BY: Haydn.Bamsey

APPROVED BY: Alex.Hunnable

DRAWING INFORMATION:

TRAFFIC MANAGEMENT TYPE:

ROAD CLOSURE

**ROAD CLOSED FOR APPROX 20M, CATCHPOT LANE JCT WITH CHAPEL LANE.**

**DIVERSION VIA:**

**A432,**
**A46,**
**B4465**

KEY:

| | |
|---|---|
| Sign | Ped Diversion |
| Cones | Parking Bay Suspension |
| Temporary Traffic Light | Ped Ramp |
| Temporary Pedestrian Signal | Road Closure |
| Stop + Go Boards | Diversion Route |
| Ped Barriers | Access Only |
| | Working Space |
| | Work Area |
| | Safety Zone |